Suburban - Semi Rural - avg 1ha DEFAULT SCALE

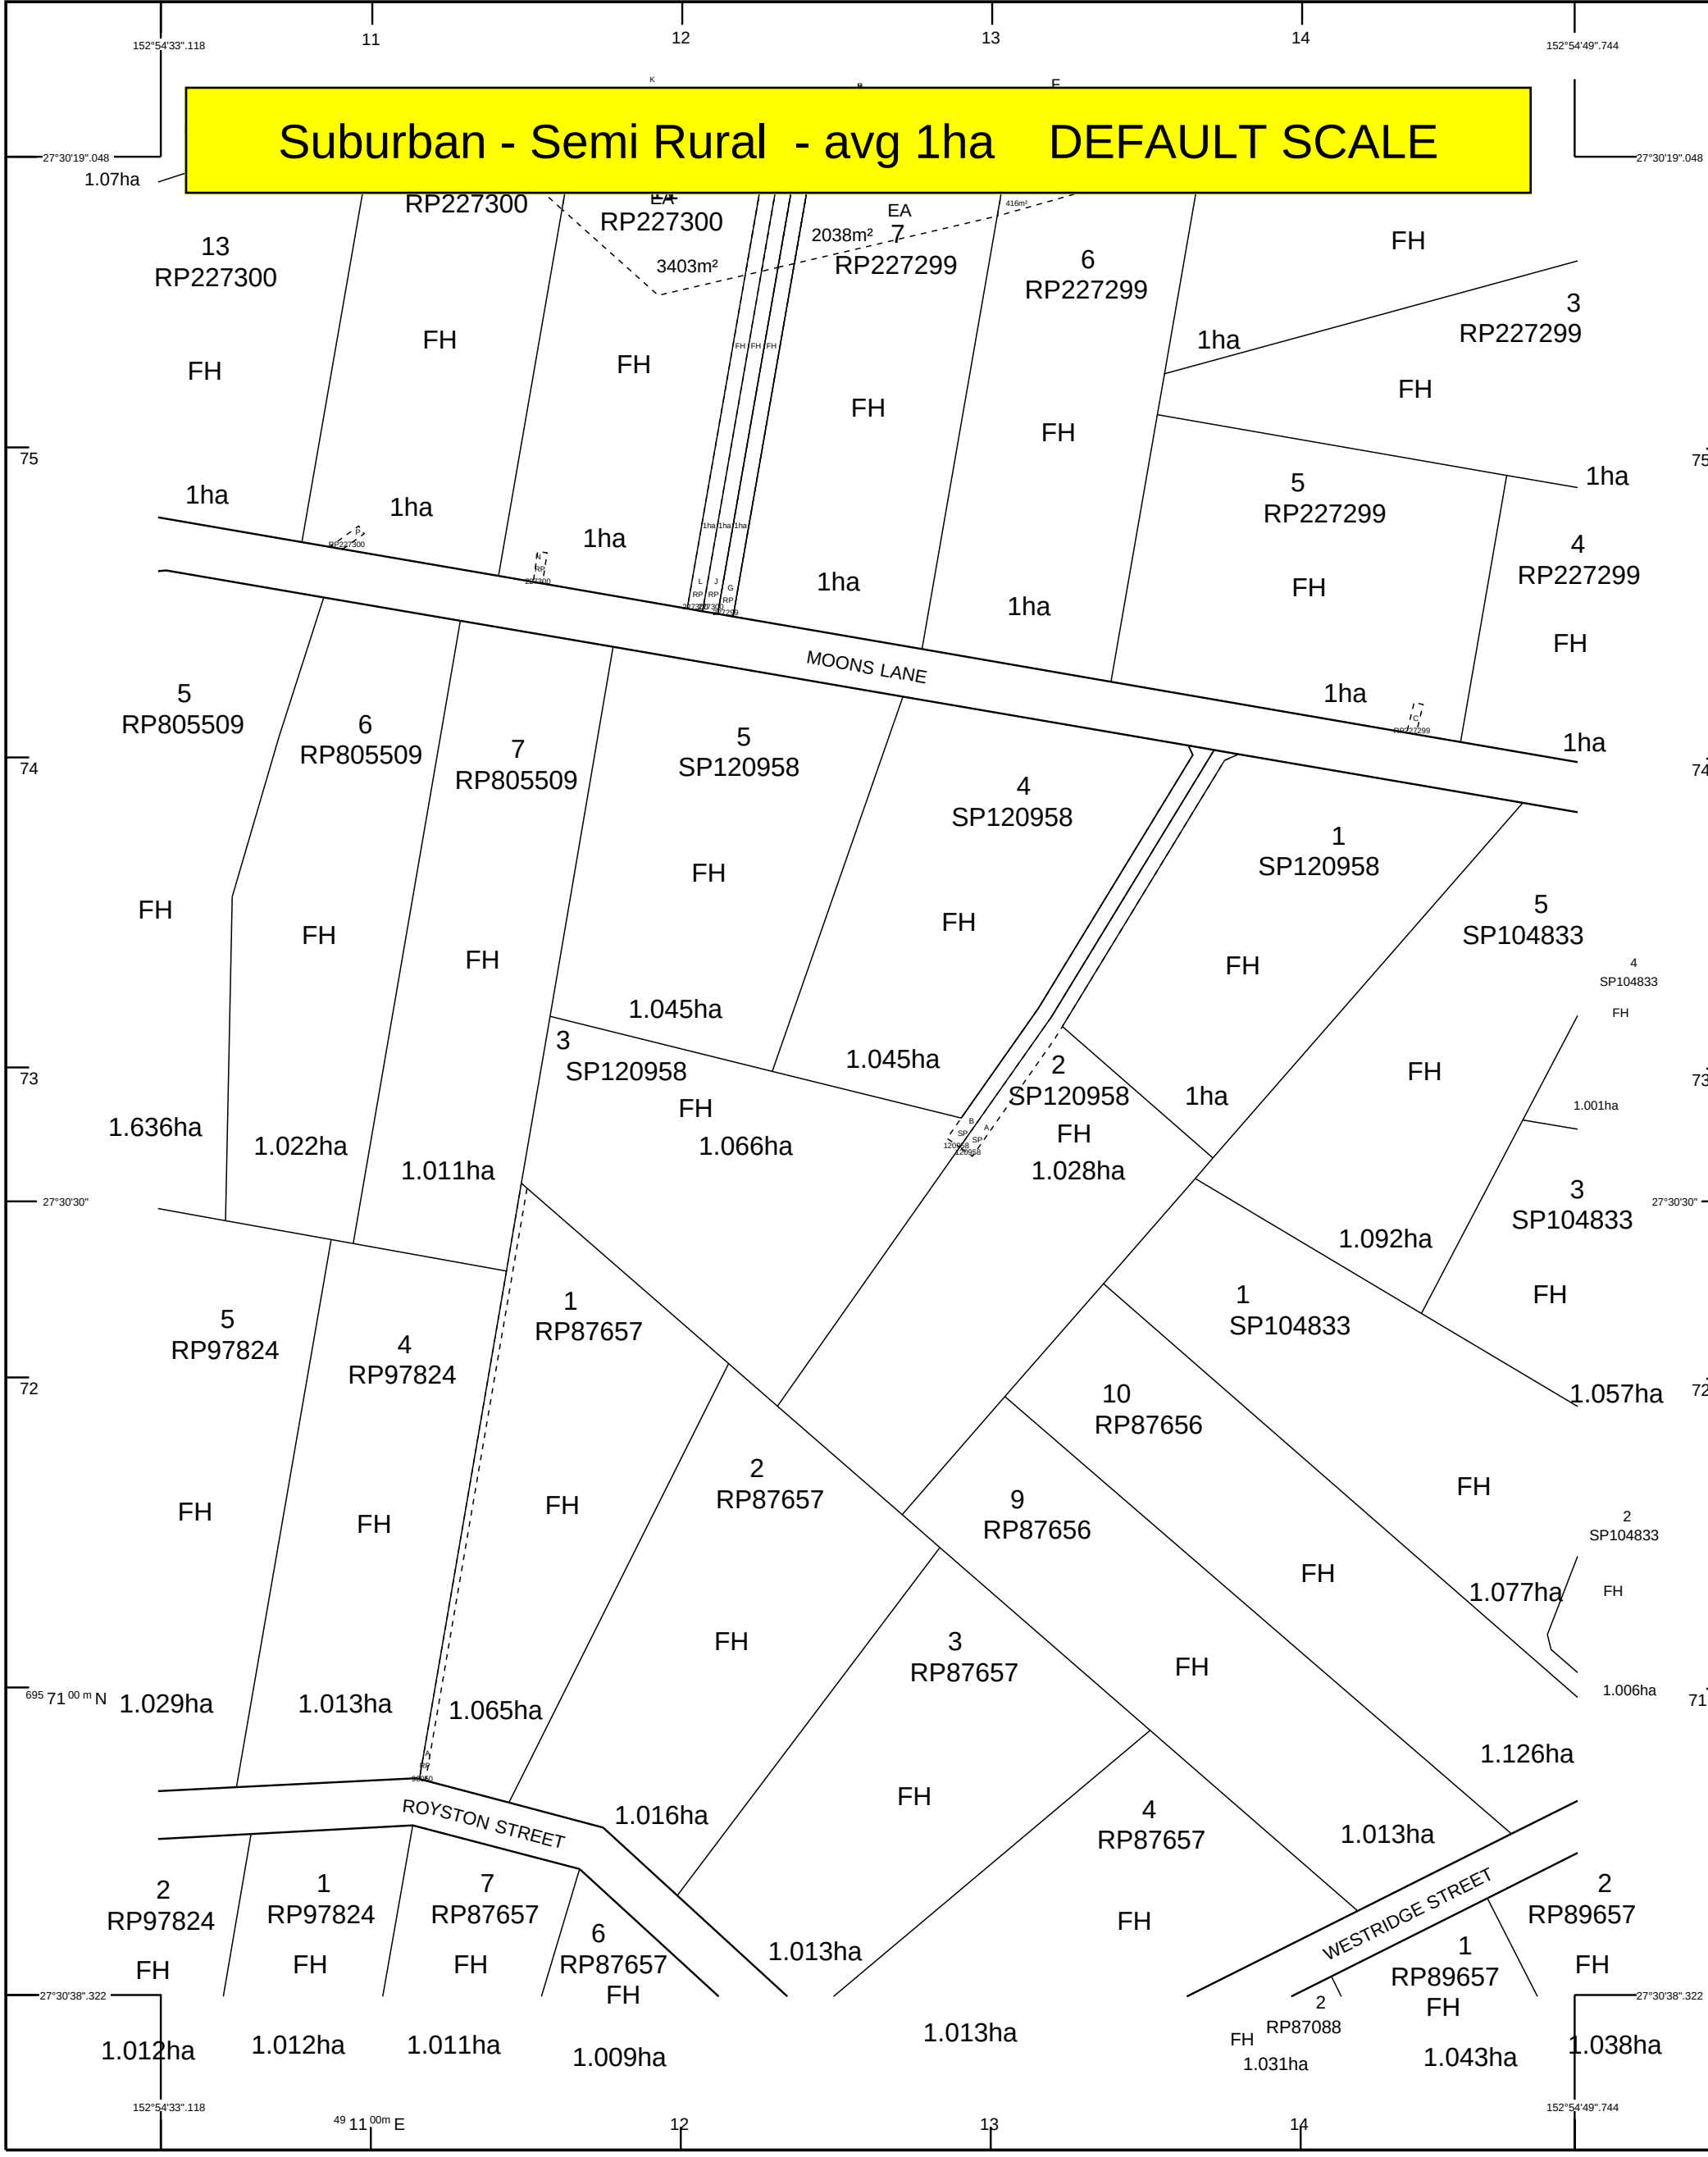

STANDARD MAP NUMBER
9442-11414

MAP WINDOW POSITION & NEAREST LOCATION

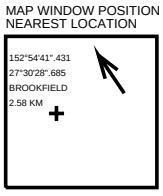

0 40 80 120 160 200 m

HORIZONTAL DATUM:GDA94 ZONE:56 SCALE 1 : 2000

GDA

SUBJECT PARCEL DESCRIPTION

DCDB

Lot/Plan	3/SP120958
Area/Volume	1.066ha
Tenure	FREEHOLD
Local Government	BRISBANE CITY
Locality	BROOKFIELD
Parish	MOGGILL
County	STANLEY
Segment/Parcel	13007/138

CLIENT SERVICE STANDARDS

PRINTED (dd/mm/yyyy) 06/03/2009

DCDB 05/03/2009

Users of the information recorded in this document (the Information) accept all responsibility and risk associated with the use of the Information and should seek independent professional advice in relation to dealings with property.

Despite Department of Natural Resources and Water(NRW)'s best efforts, NRW makes no representations or warranties in relation to the Information, and, to the extent permitted by law, exclude or limit all warranties relating to correctness, accuracy, reliability, completeness or currency and all liability for any direct, indirect and consequential costs, losses, damages and expenses incurred in any way (including but not limited to that arising from negligence) in connection with any use of or reliance on the Information

For further information on SmartMap products visit http://nrw.qld.gov.au/property/mapping/blinmap

SmartMap
An External Product of SmartMap Information Services
Based upon an extraction from the Digital Cadastral Data Base

Queensland Government
Natural Resources and Water

(c) The State of Queensland, Natural Resources and Water, 2009.